OPTION C

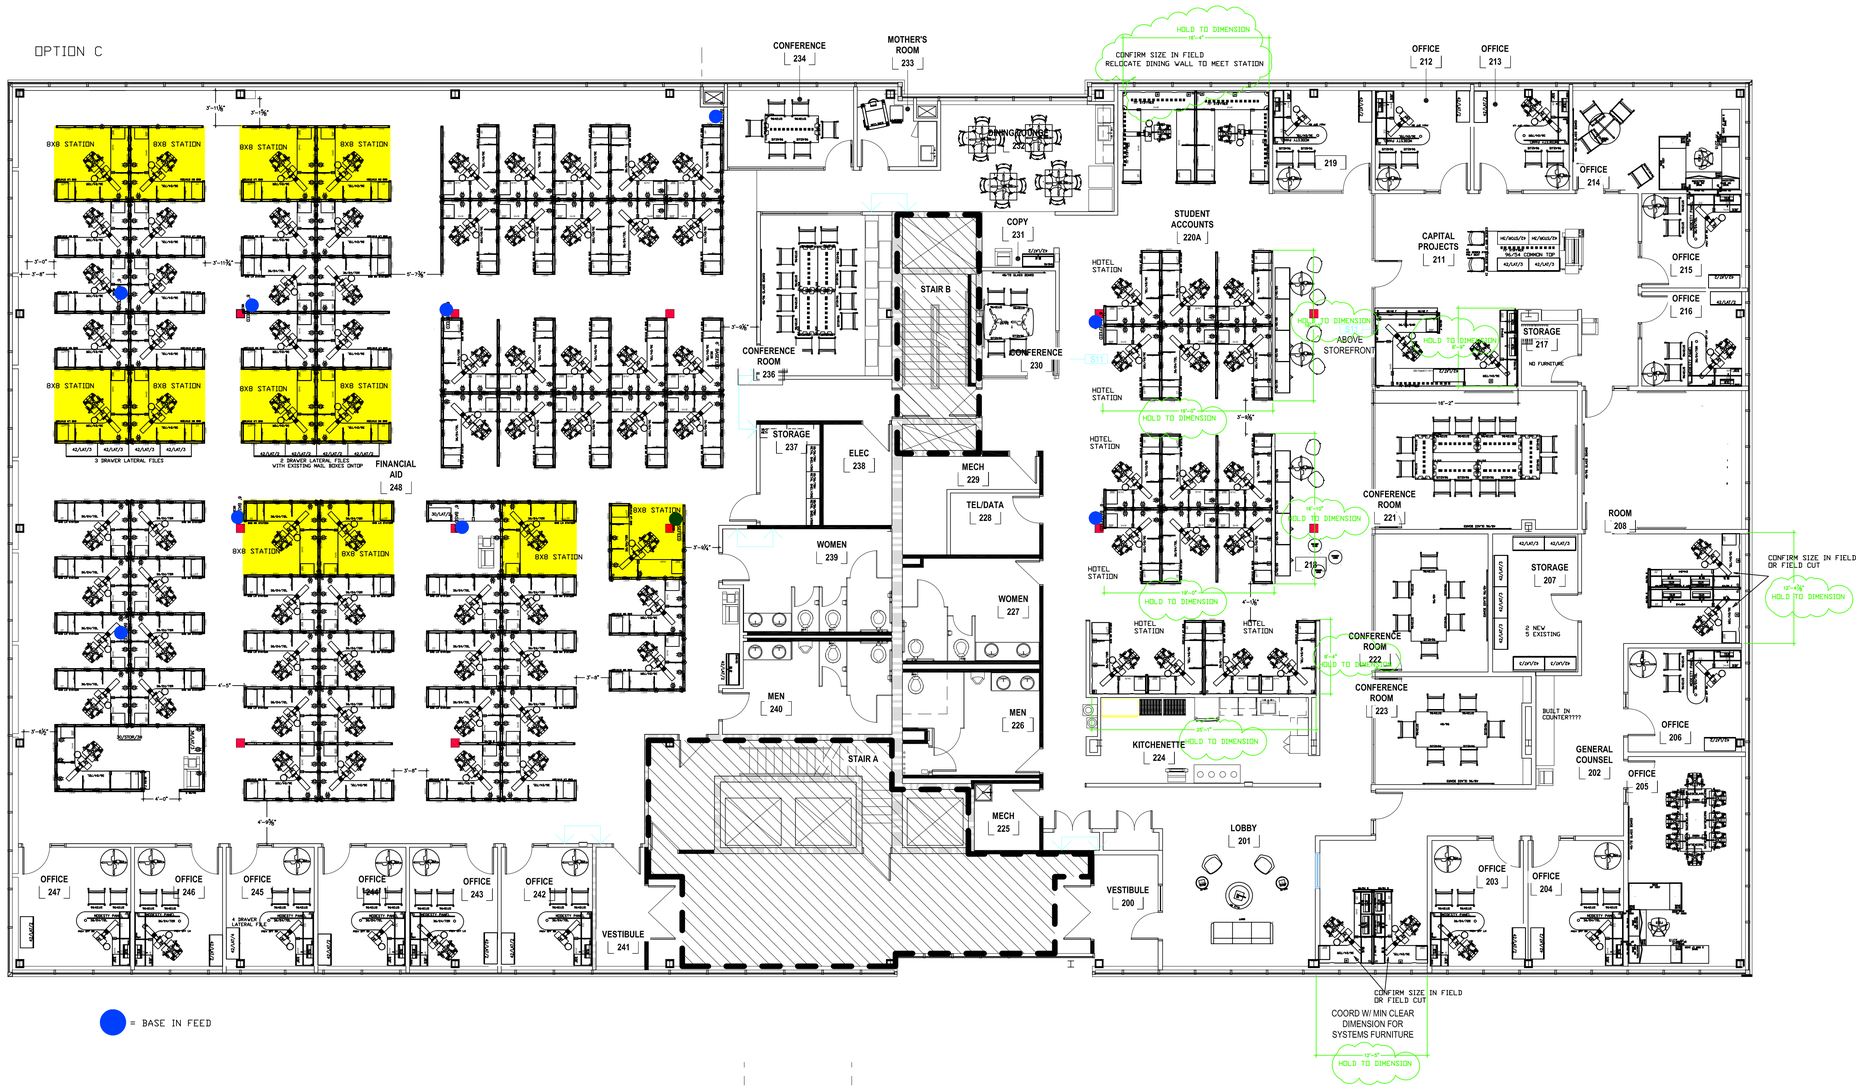

= BASE IN FEED

1 SNHU
1/8"=1'-0"

CREATIVEOFFICEPAVILION

155 Dow Street
Suite 100
Manchester, NH 03101

t 603 647 4333

creativeofficepavilion.com
plan. furnish. perform.

SNHU

SECOND FLOOR

1230 ELM STREET
MANCHESTER NH

REVISIONS:	
DATE:	REVISED BY:

SCALE:	1/8"=1'0"
DATE:	07/25/16
DESIGN:	KIM SWADEL
SALES:	MARK LEMAY
PM:	BILL DEROME
JOB #:	
DRAWINGS FOR APPROVAL	
Z-AXIS	
INSTALLATION	

CAD NAME: SNHU 1230 ELM STREET SECOND FLOOR 07-25-16.DWG

PATH: L:\DESIGN\JOBS 3-5\SNHU\SNHU 1230 ELM SECOND FLOOR

L:\Design\JOBS 3-5\SNHU\SNHU 1230 ELM SECOND FLOOR\SNHU 1230 ELM STREET SECOND FLOOR 07-25-16.dwg, 7/25/2016 11:13:48 AM, ARCH_D_(24.00_in_W.00_Inches)