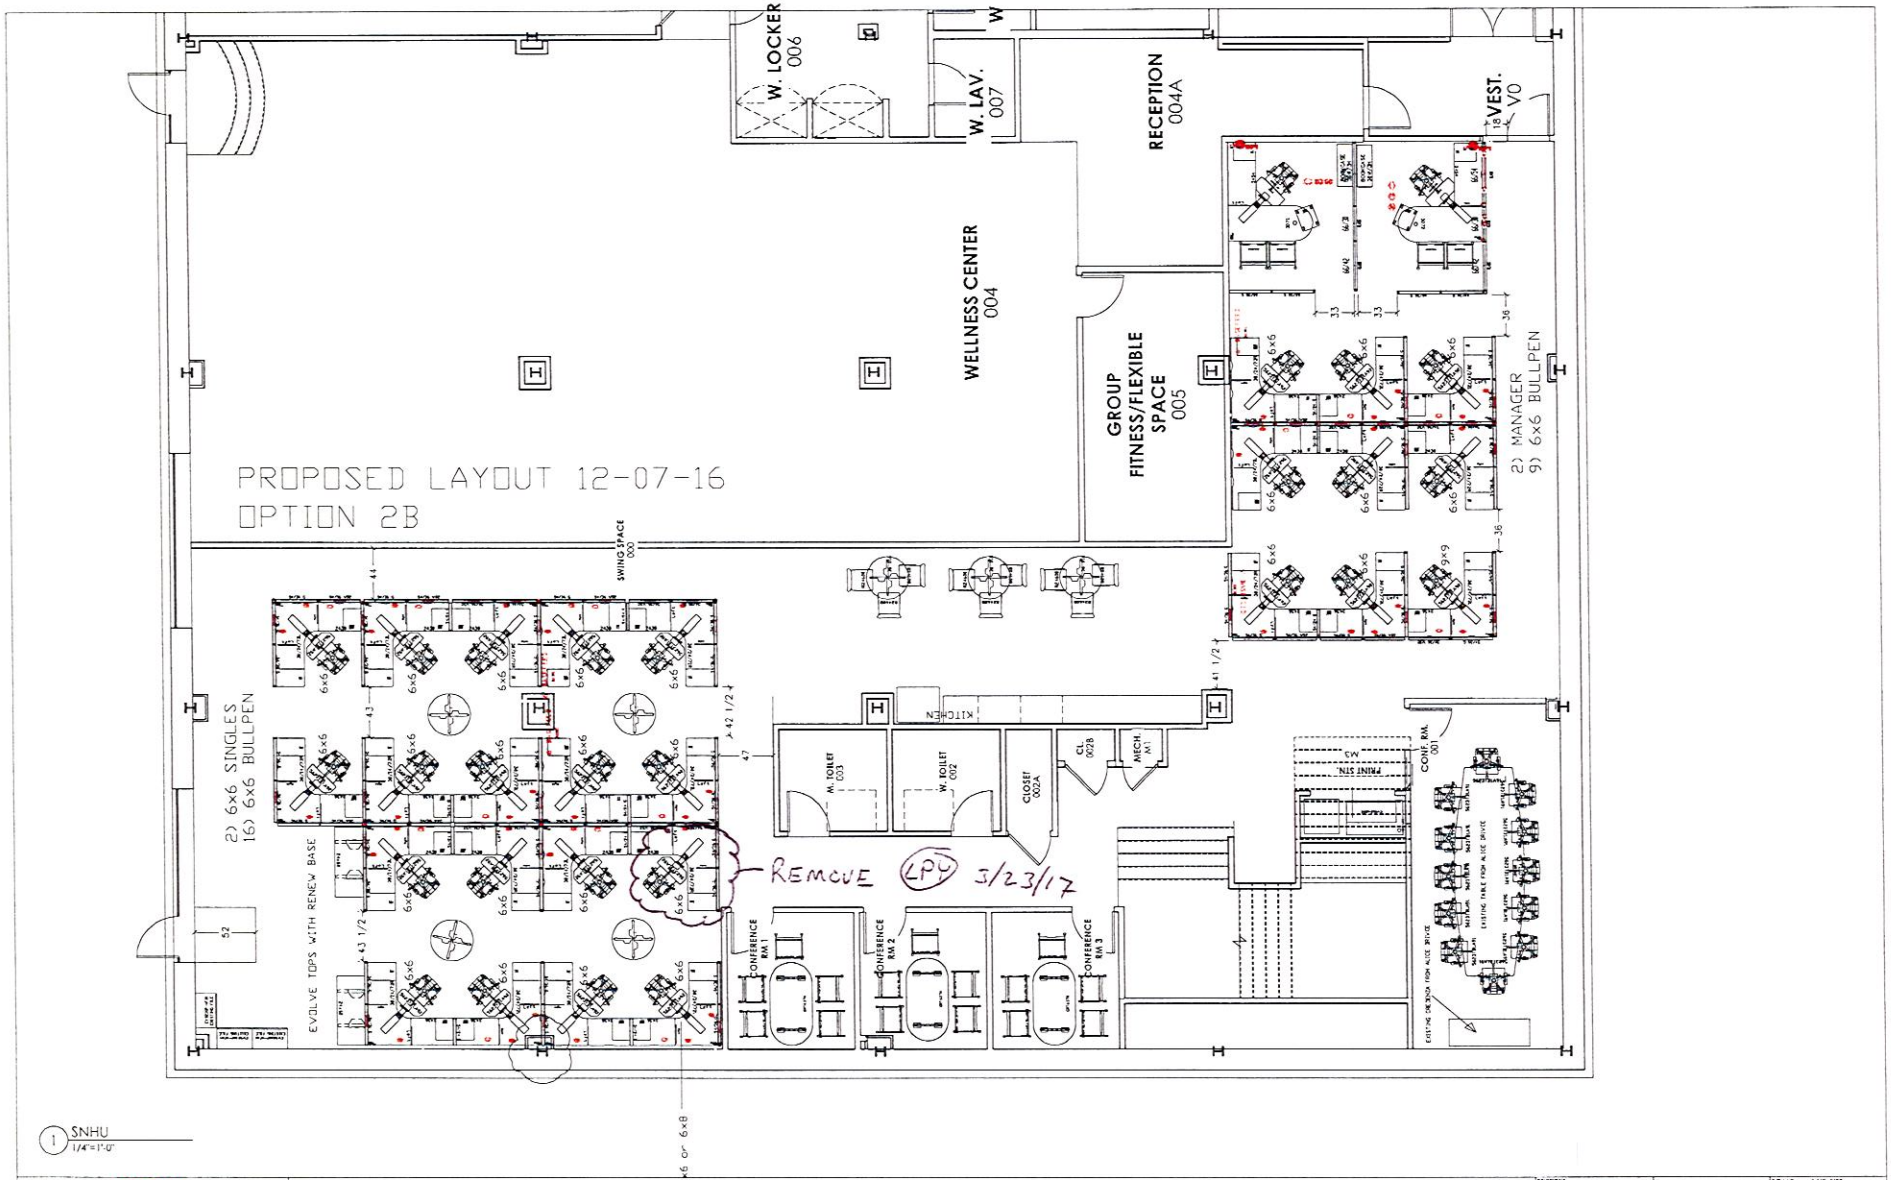

1 SNHU
1/4"=1'-0"

CREATIVEOFFICEPAVILION

155 Dow Street, Suite 100
Manchester, NH 03101

1 603 647 4333

creativeofficepavilion.com
plan. furnish. perform.

SNHU IT DEPARTMENT

1230 ELM STREET
LOWER LEVEL
MANCHESTER NH

REVISIONS:		
DATE	REVISED BY	
09/19/2015	KIM SWADEL	
09/24/2015	KIM SWADEL	
10/01/2015	KIM SWADEL	
10/13/2015	KIM SWADEL	
10/27/2015	KIM SWADEL	
11/02/2015	KIM SWADEL	
11/04/2015	KIM SWADEL	

SCALE:	1/4"=1'0"
DATE:	08/06/15
DESIGN:	KIM SWADEL
SALES:	MARK LEMAY
PM:	
JOB #:	
DRAWINGS FOR APPROVAL	
DATE:	
INDIA LARSON	

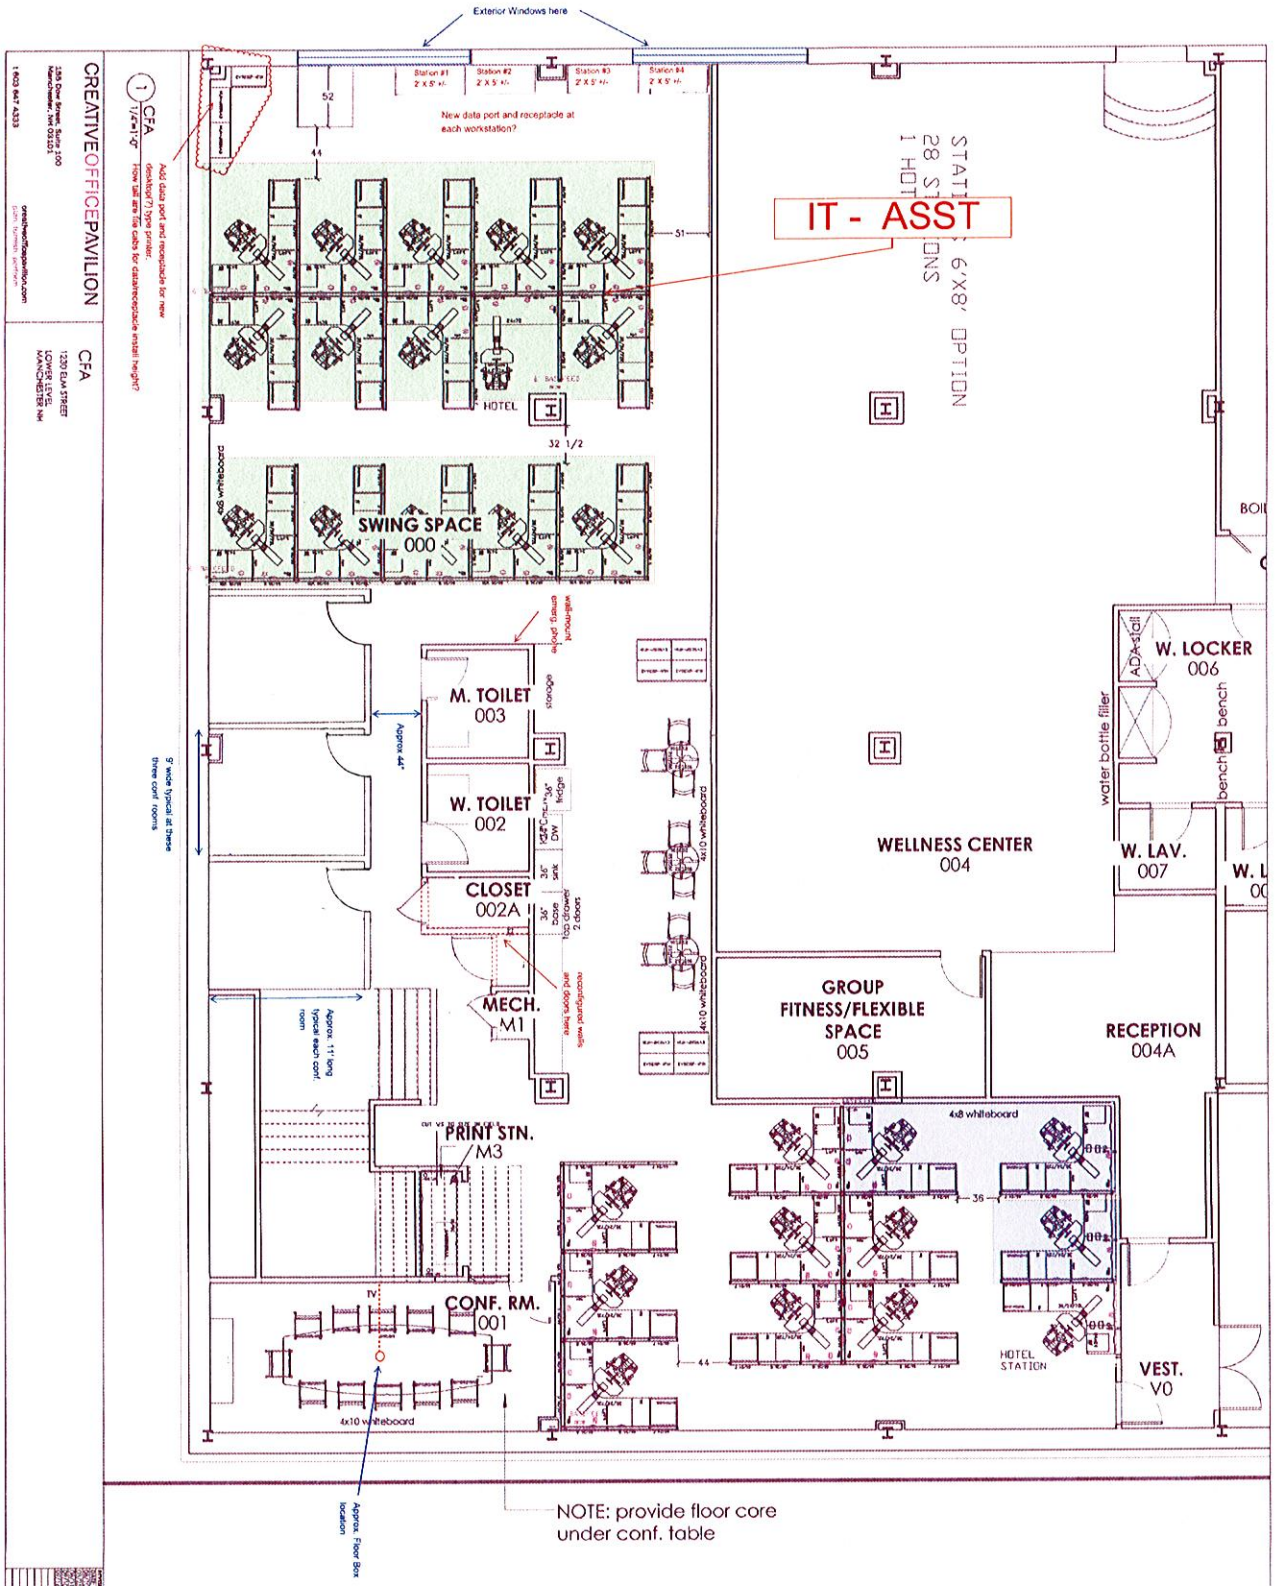
Exterior Windows here
Station #1 2' X 5' +/-
Station #2 2' X 5' +/-
Station #3 2' X 5' +/-
Station #4 2' X 5' +/-
New data port and receptacle at each workstation?
IT - ASST
STATION 6'X8' OPTION
28 STATIONS
HOTEL
SWING SPACE 000
M. TOILET 003
W. TOILET 002
CLOSET 002A
MECH. M1
PRINT STN. M3
CONF. RM. 001
4x10 whiteboard
WELLNESS CENTER 004
W. LOCKER 006
W. LAV. 007
water bottle filler
bench
GROUP FITNESS/FLEXIBLE SPACE 005
RECEPTION 004A
4x8 whiteboard
HOTEL STATION
VEST. V0
Approx 44"
5' wide typical at these three conf. rooms
Approx 11' long typical each conf. room
Approx. Floor Box location
NOTE: provide floor core under conf. table
CREATIVEOFFICEPAVILION
CFA
1320 ELM STREET
MANCHESTER, NH