LEGEND

NOT IN SCOPE	PROPOSED ITEMS(HEAVY LINE WEIGHT)
EXISTING ITEMS	DEMO ITEMS
NEW DOOR AND FRAME	EXISTING DOOR AND FRAME TO REMAIN

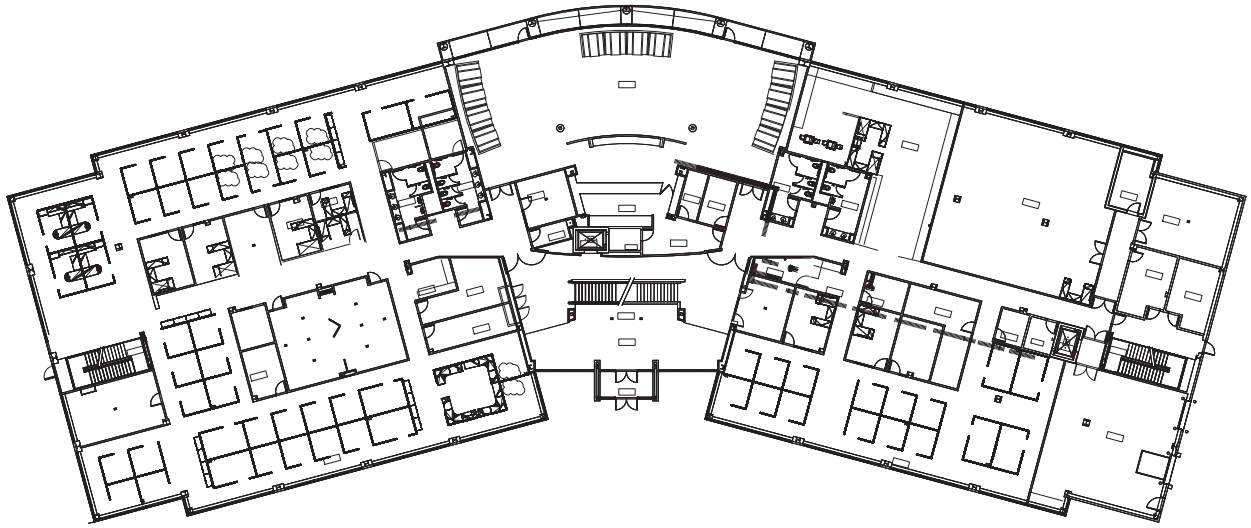

1 FIRST FLOOR PLAN
1/16" = 1'-0"

DISCLAIMER: ALL BUILDOUT IS BASED ON BRADY SULLIVAN PROPERTIES "CONSTRUCTION STANDARDS". BRADY SULLIVAN PROPERTIES RESERVES THE RIGHT TO ISSUE A CHANGE ORDER FOR ADDITONAL WORK NOT INCLUDED IN DRAWINGS.

8/5/2019 11:35:58 AM

Brady Sullivan Properties
670 N. Commercial Street
Manchester, nh 03101
603.622.6223

BRADY SULLIVAN PROPERTIES

Owner
BRADY SULLIVAN PROPERTIES
MANCHESTER, NH

Project
ONE INNOVATION WAY
MERRIMACK, NH

Seals

Issues

Date	Description

Revisions

No.	Date	Description

Drawing Title
FIRST FLOOR PLAN

Issue Date:	08-05-2019
Project No:	Scale: As Indicated
Project Manager:	Production Leader:
Project Architect: CL	Peer Reviewer: CL

Drawing Number
A1-1