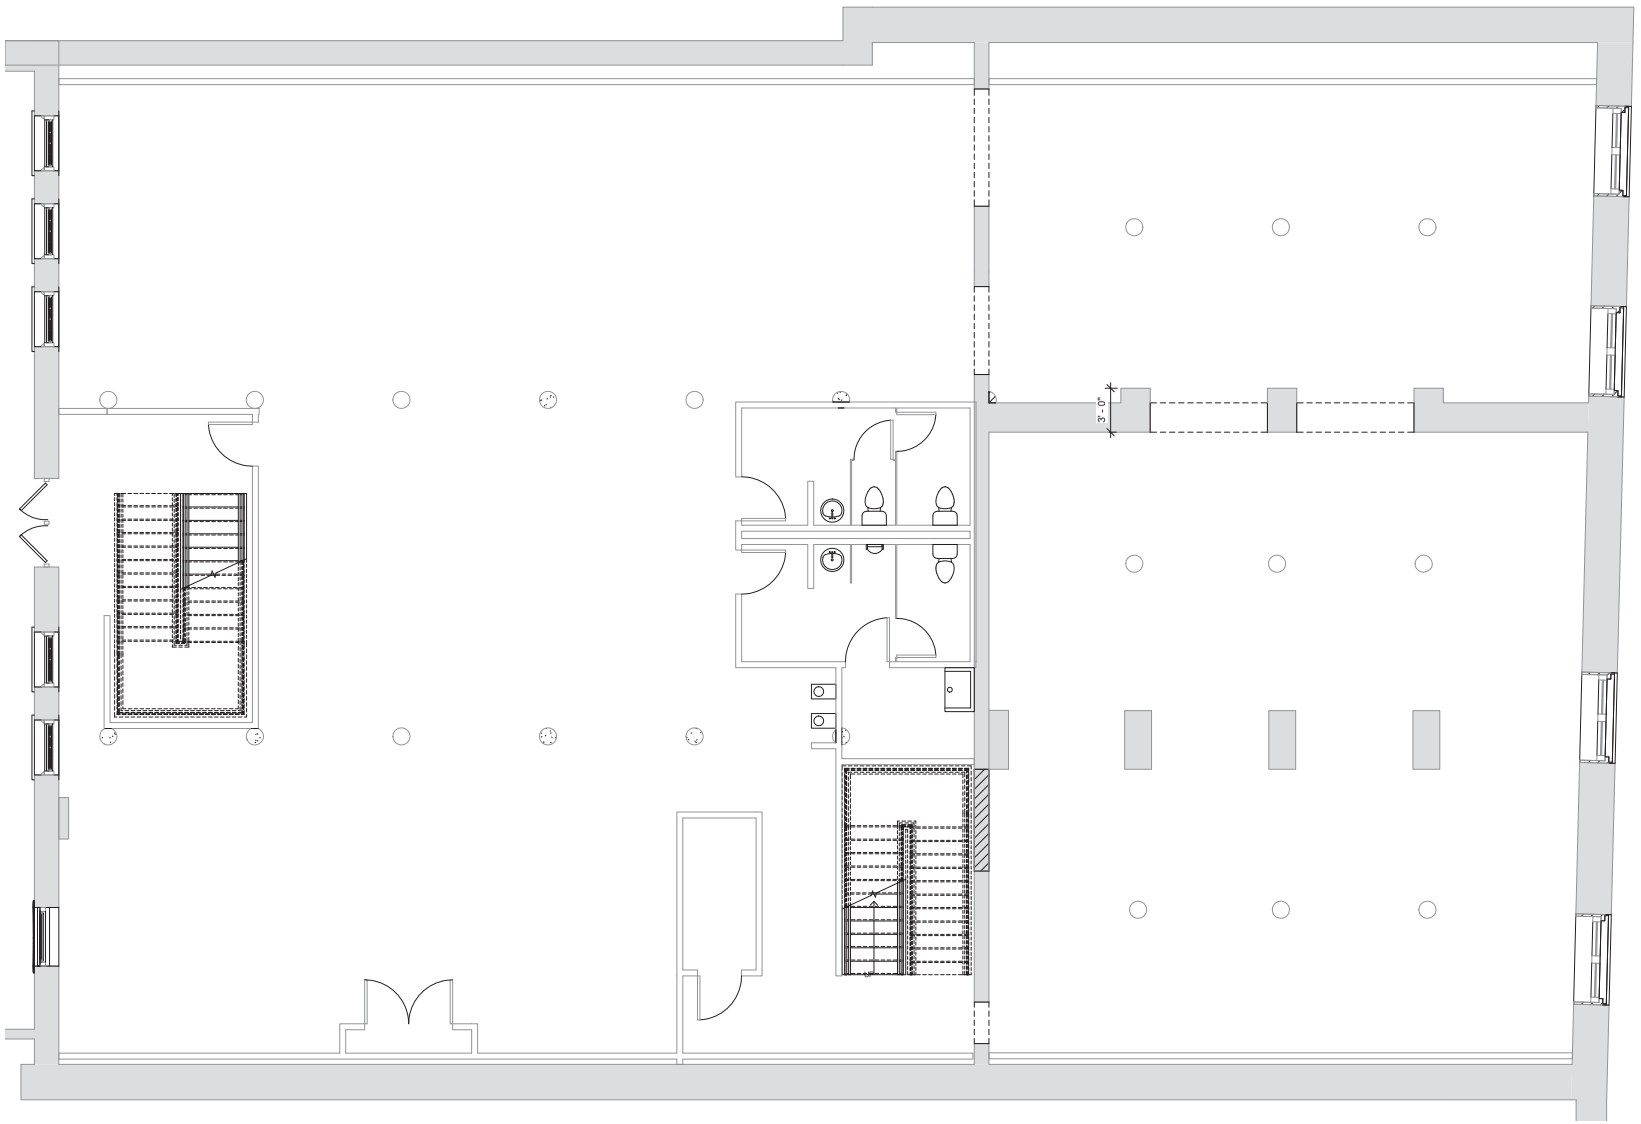

1 D-BASEMENT
1/4" = 1'-0"

DISCLAIMER: ALL BUILDOUT IS BASED ON BRADY SULLIVAN PROPERTIES "CONSTRUCTION STANDARDS". BRADY SULLIVAN PROPERTIES RESERVES THE RIGHT TO ISSUE A CHANGE ORDER FOR ADDITONAL WORK NOT INCLUDED IN DRAWINGS.

5/4/2020 2:01:18 PM

Brady Sullivan Properties
670 N. Commercial Street
Manchester, nh 03101
603.622.6223

BRADY SULLIVAN PROPERTIES

Owner
PACIFIC MILLS

Project
Pacific Mills - Bldg #3

300 CANAL STREET
LAWRENCE MA 01840

CALLED NORTH

Seals
75%

+/- 7,200 SF

Issues
Date | Description

Revisions
No. | Date | Description

Drawing Title
EXISTING GROUND LEVEL

Issue Date: 5-4-2020
Project No: | Project Number: | Scale: 1/4" = 1'-0"
Project Manager: | Production Leader:
Project Architect: | Peer Reviewer:

Drawing Number
A1.0