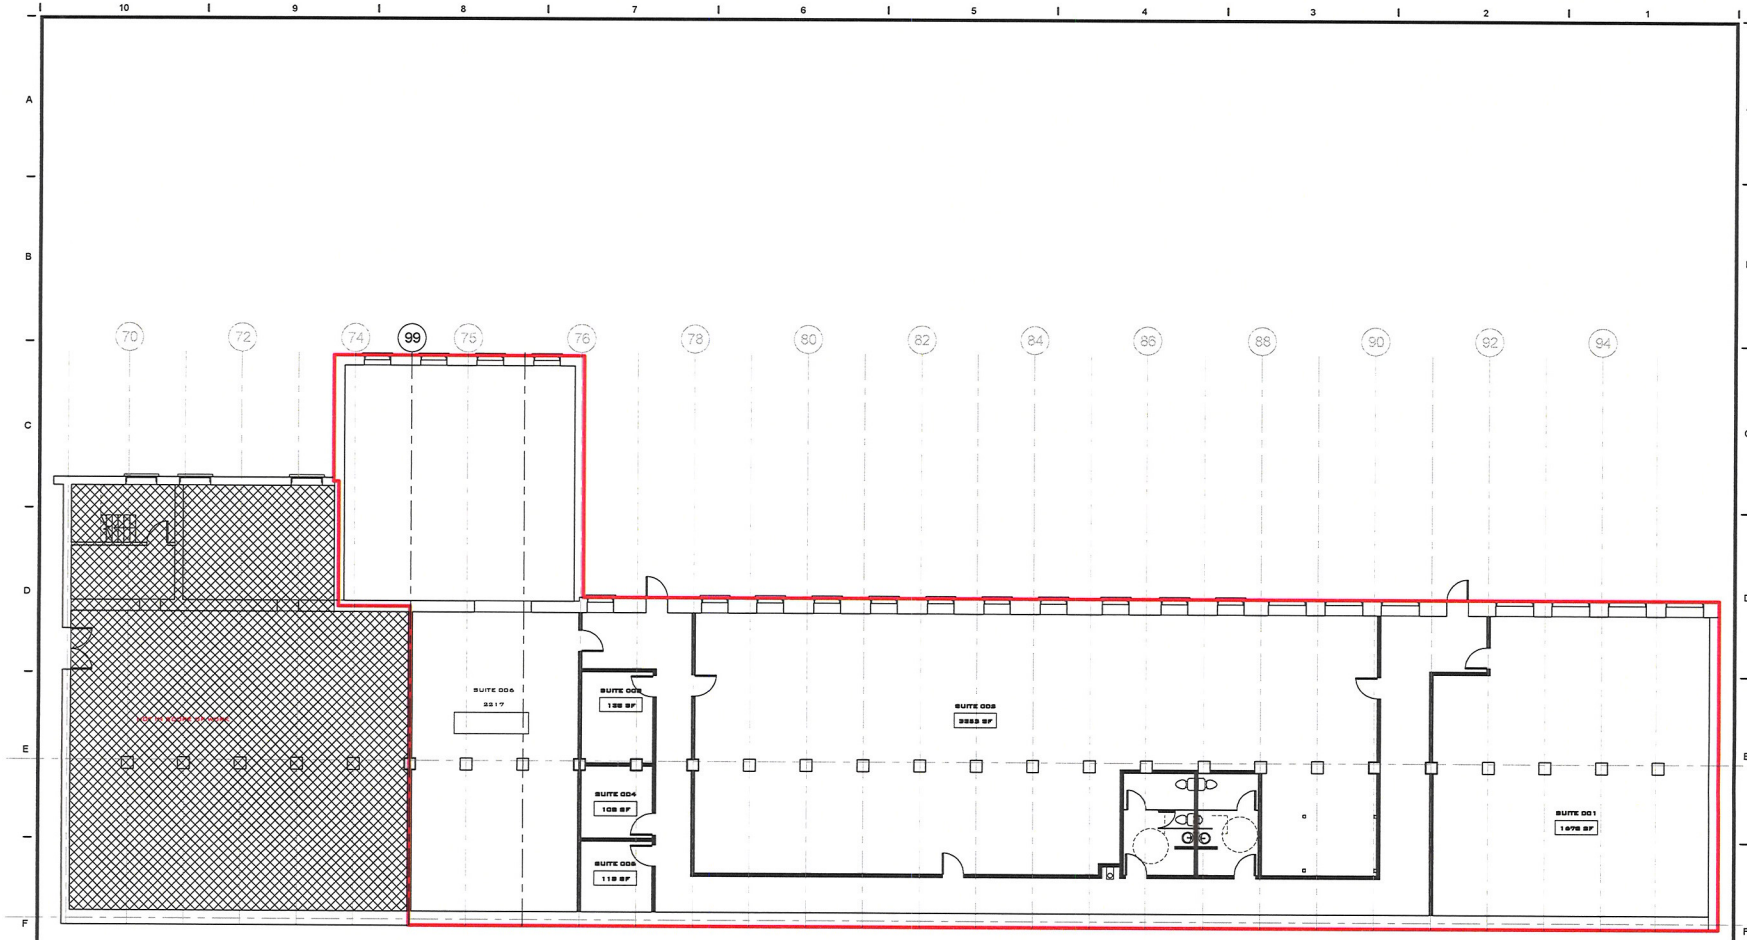

1 GROUND FLOOR -
1/8" = 1'-0"

DISCLAIMER: ALL BUILDOUT IS BASED ON BRADY SULLIVAN PROPERTIES "CONSTRUCTION STANDARDS". BRADY SULLIVAN PROPERTIES RESERVES THE RIGHT TO ISSUE A CHANGE ORDER FOR ADDITONAL WORK NOT INCLUDED IN DRAWINGS.

5/23/2016 1:19:45 PM

Brady Sullivan Properties
670 N. Commercial Street
Manchester, nh 03101
603.622.6223

Notice:
This drawing is the property of Brady Sullivan Properties The use, re-use or reproduction of this drawing for any purpose whatsoever without an expressed written agreement between BSP and the user is prohibited.
Rights to use the information on this sheet are not transferred until payment has been received for services rendered. Any rights so granted are non-transferable to other parties without the prior expressed written consent of BSP.

© 2015 Brady Sullivan Properties

Owner

Owner

Project

LANCASTER MILLS

55 GREEN STREET CLINTON, MA

CALLED NORTH

Seals

0%

Issues

Date	Description

Revisions

No.	Date	Description

Drawing Title

GROUND FLOOR

Issue Date:	Issue Date		
Project No: Project Number		Scale:	1/8" = 1'-0"
Project Manager:		Production Leader:	
Project Architect:		Peer Reviewer:	

Drawing Number

A0.3

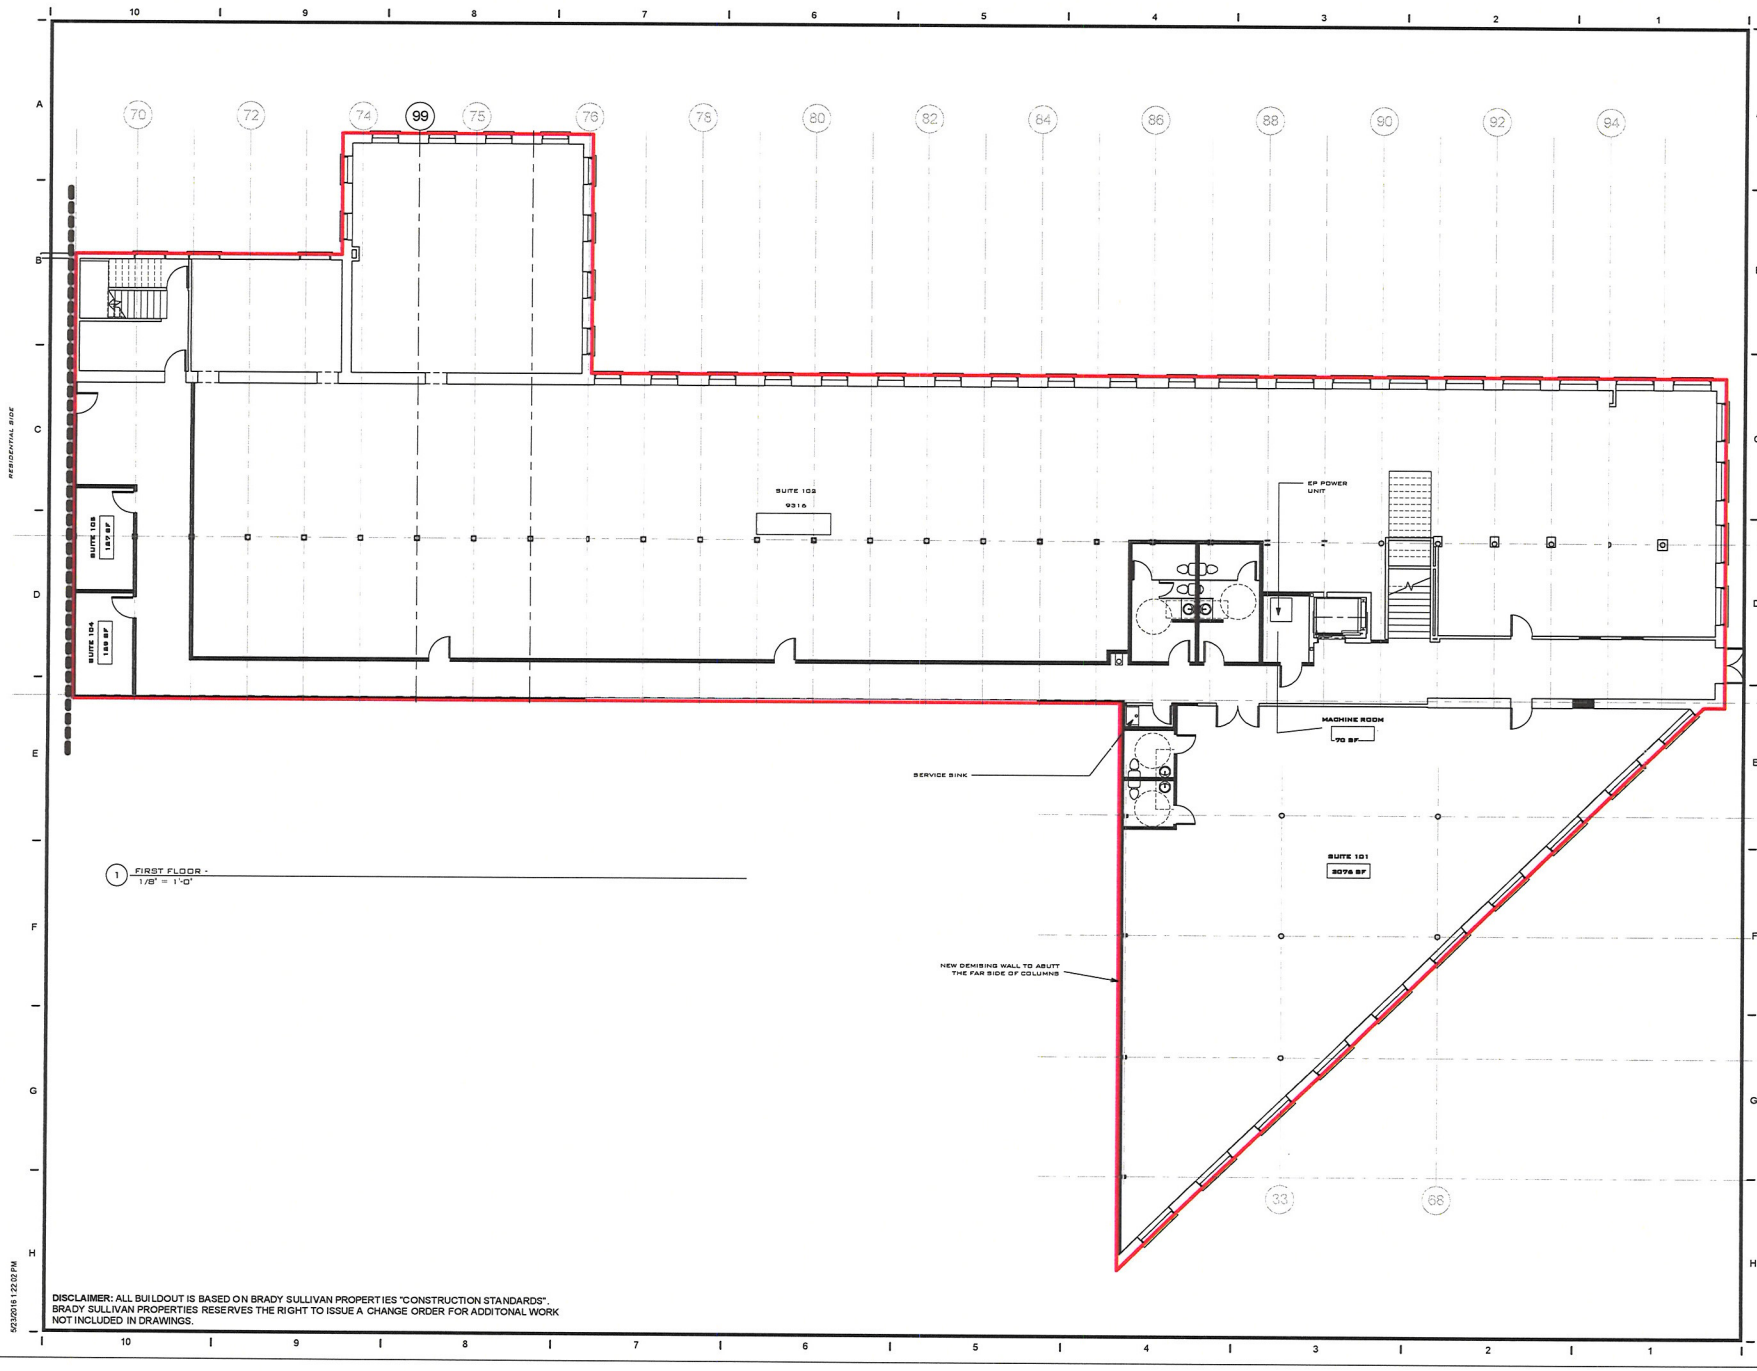

DISCLAIMER: ALL BUILDOUT IS BASED ON BRADY SULLIVAN PROPERTIES "CONSTRUCTION STANDARDS". BRADY SULLIVAN PROPERTIES RESERVES THE RIGHT TO ISSUE A CHANGE ORDER FOR ADDITONAL WORK NOT INCLUDED IN DRAWINGS.

5/23/2016 1:22:02 PM

Brady Sullivan Properties
670 N. Commercial Street
Manchester, nh 03101
603.622.6223

Notice:
This drawing is the property of Brady Sullivan Properties The use, re-use or reproduction of this drawing for any purpose whatsoever without an expressed written agreement between BSP and the user is prohibited.
Rights to use the information on this sheet are not transferred until payment has been received for services rendered. Any rights so granted are non-transferable to other parties without the prior expressed written consent of BSP.

© 2015 Brady Sullivan Properties

Owner

Owner

Project

LANCASTER MILLS

55 GREEN STREET CLINTON, MA

CALLED NORTH

Seals

0%

Issues

Date	Description

Revisions

No.	Date	Description

Drawing Title

FIRST FLOOR

Issue Date:	Issue Date
Project No: Project Number	Scale: 1/8" = 1'-0"
Project Manager:	Production Leader:
Project Architect:	Peer Reviewer:

Drawing Number

A0.4

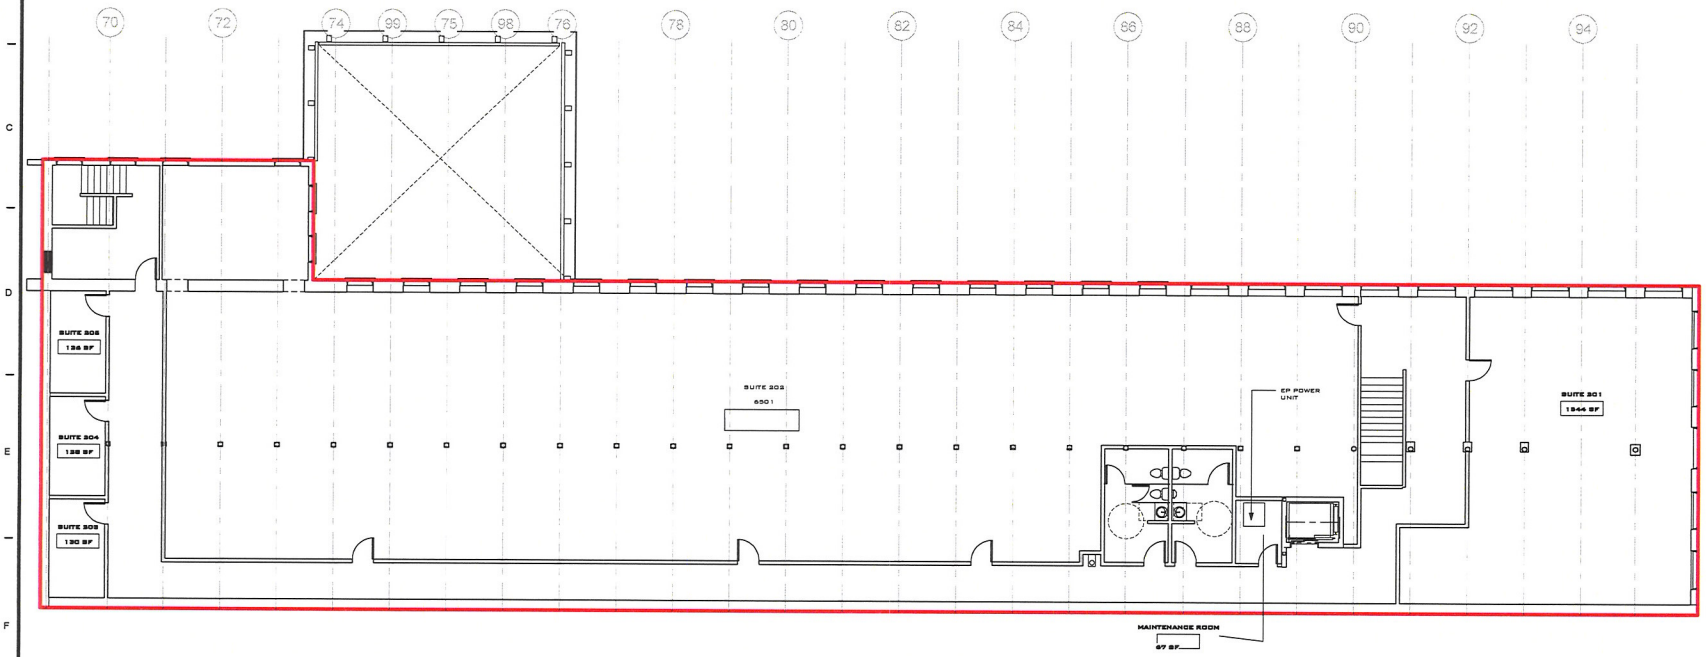

1 SECOND FLOOR -
1/8" = 1'-0"

DISCLAIMER: ALL BUILDOUT IS BASED ON BRADY SULLIVAN PROPERTIES "CONSTRUCTION STANDARDS". BRADY SULLIVAN PROPERTIES RESERVES THE RIGHT TO ISSUE A CHANGE ORDER FOR ADDITONAL WORK NOT INCLUDED IN DRAWINGS.

5/23/2016 1:24:15 PM

Brady Sullivan Properties
670 N. Commercial Street
Manchester, nh 03101
603.622.6223

Notice:
This drawing is the property of Brady Sullivan Properties The use, re-use or reproduction of this drawing for any purpose whatsoever without an expressed written agreement between BSP and the user is prohibited.
Rights to use the information on this sheet are not transferred until payment has been received for services rendered. Any rights so granted are non-transferable to other parties without the prior expressed written consent of BSP

© 2015 Brady Sullivan Properties

Owner

Owner

Project

LANCASTER MILLS

55 GREEN STREET CLINTON, MA

CALLED NORTH

Seals

0%

Issues

Date	Description

Revisions

No.	Date	Description

Drawing Title

SECOND FLOOR

Issue Date:	Issue Date
Project No: Project Number	Scale: 1/8" = 1'-0"
Project Manager:	Production Leader:
Project Architect:	Peer Reviewer:

Drawing Number

A0.5