


SNHU
1230 ELM STREET
4TH FLOOR
FINANCE—
PROCUREMENT

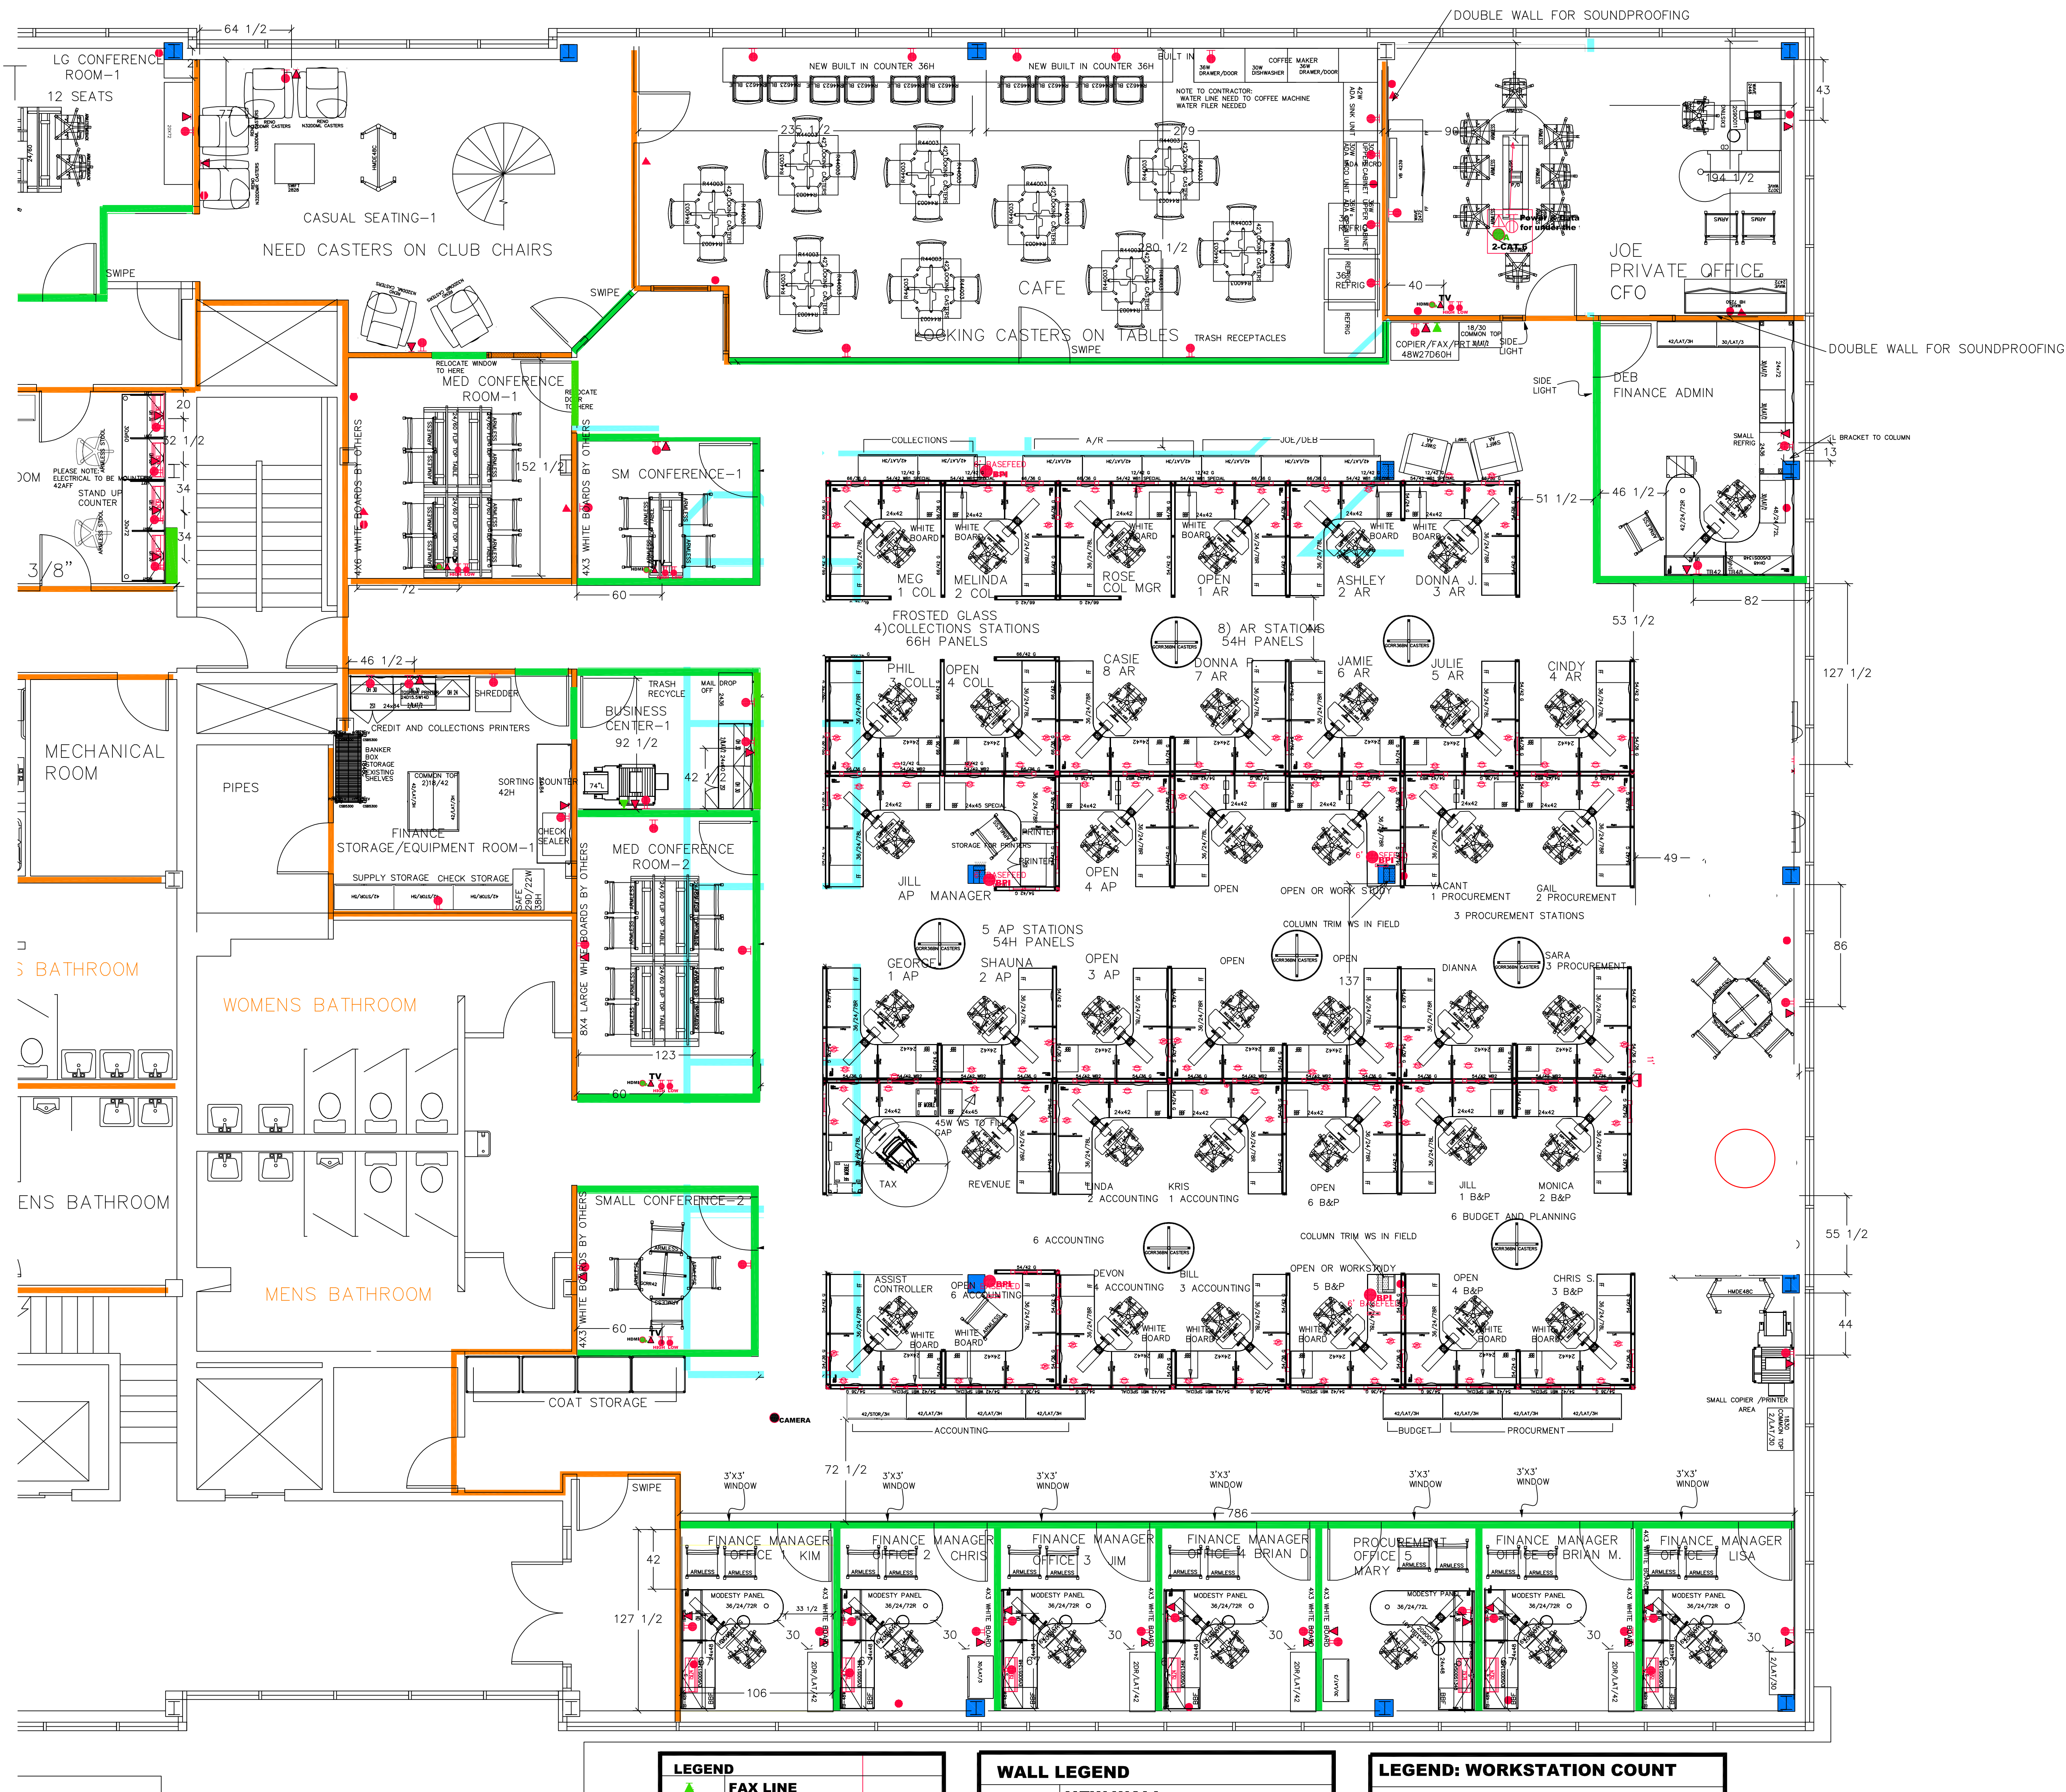

LEGEND

- FAX LINE
- DATA
- POWER DUPLEX
- ANALOG
- CAMERA
- BASE POWER IN
- TRUCK LIGHTING
- NEON SIGN
- WIRELESS
- HDMI

NOTE: CONTRACTORS TO REVIEW PLAN

WALL LEGEND

- NEW WALL
- EXISTING WALL
- EXISTING WALL TO BE DEMOLISHED

PLEASE NOTE: SEPARATE PLAN WILL BE SUPPLIED FOR DEMOLISHING WALLS. THESE WALL NOT SHOWN IN THIS PLAN

PLEASE NOTE: ALL GLASS TO BE FROSTED ON WORKSTATION PANELS

LEGEND: WORKSTATION COUNT

6"6"x6"6" STATIONS:	40
MANAGER STATIONS:	0
PRIVATE OFFICES:	9

PLEASE NOTE BY OTHERS OR TBD:
LARGE WHITE BOARDS
WASTE BASKETS

NH	
REVISIONS	
12-24-13	
01/11/14	
01/17/14	
02/13/14	
02/24/14	
02/25/14	
02/27/14	
03/07/14	
03/10/14	
03/11/14	
03/14/14	
03/20/14	
03/24/14	
04/11/14	
04/23/14	
04/29/14	

SCALE: 1/4"=1'-0"
DATE: 11/12/13
DESIGN: KIM SWADEL
SALES: DANA BOUDREAUX